RS 16-___

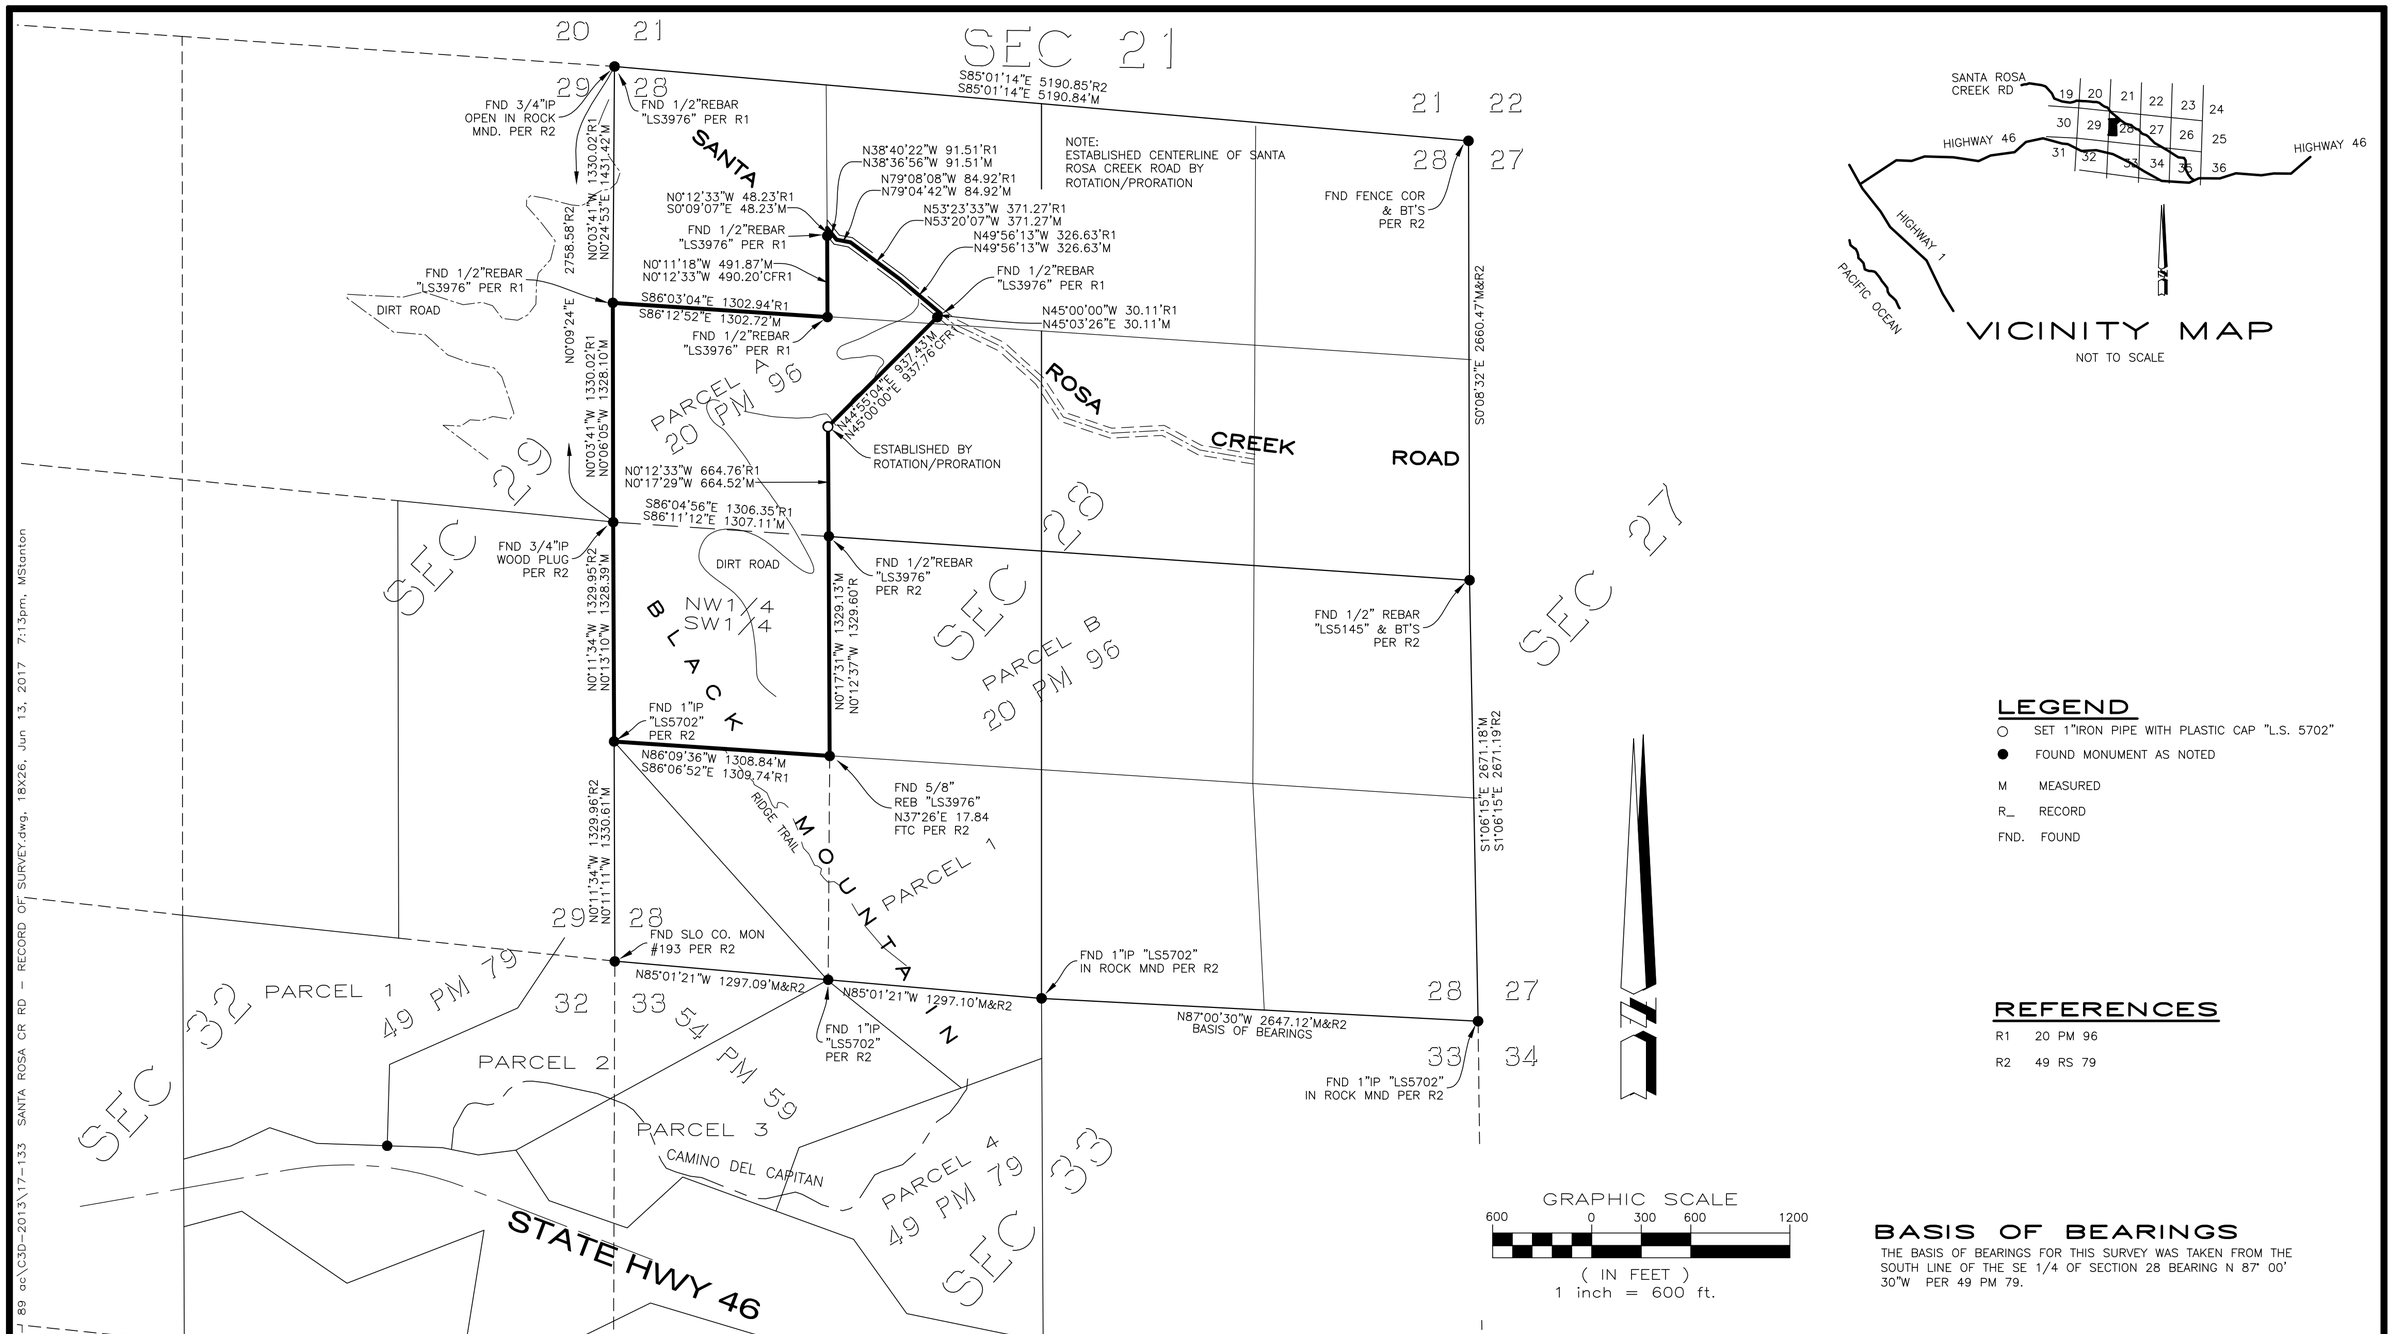

LEGEND

- ○ SET 1"IRON PIPE WITH PLASTIC CAP "L.S. 5702"
- ● FOUND MONUMENT AS NOTED
- M MEASURED
- R_ RECORD
- FND. FOUND

REFERENCES

R1 20 PM 96

R2 49 RS 79

BASIS OF BEARINGS

THE BASIS OF BEARINGS FOR THIS SURVEY WAS TAKEN FROM THE SOUTH LINE OF THE SE 1/4 OF SECTION 28 BEARING N 87° 00' 30"W PER 49 PM 79.

SURVEYOR'S STATEMENT

THIS MAP CORRECTLY REPRESENTS A SURVEY MADE BY ME OR UNDER MY DIRECTION IN CONFORMANCE WITH THE REQUIREMENTS OF THE PROFESSIONAL LAND SURVEYOR'S ACT AT THE REQUEST OF TOBY MORALES IN MAY OF 2017.

LICENSED LAND SURVEYOR MICHAEL B. STANTON LIC. NO. 5702 STATE OF CALIFORNIA

_____
MICHAEL B. STANTON, L.S. 5702

COUNTY SURVEYOR'S STATEMENT

THIS MAP HAS BEEN EXAMINED IN ACCORDANCE WITH SECTION 8766 OF THE PROFESSIONAL LAND SURVEYOR'S ACT THIS

____ DAY OF _____, 20__.

PROFESSIONAL LAND SURVEYOR EDWARD M. READING LICENSE NO. 8081 STATE OF CALIFORNIA

_____
EDWARD M. READING, L.S. 8081
COUNTY SURVEYOR

RECORDER'S STATEMENT

FILED THIS _____ DAY OF _____, 20___,

AT _____ __M. IN BOOK ____ OF RECORDS OF SURVEYS AT PAGE

_____ AT THE REQUEST OF MICHAEL B. STANTON.

DOCUMENT NUMBER:_____ - _____

FEE:_____

TOMMY GONG, COUNTY RECORDER

BY:_____
DEPUTY

RECORD OF SURVEY

PARCEL A OF PARCEL MAP COAL 75-366 AS SHOWN ON MAP FIELD IN BOOK 20 OF PARCEL MAPS AT PAGE 96 AND THE NW 1/4 OF THE SW 1/4 OF SECTION 28 OF T 27 S, R 10 E, M.D.M.

COUNTY OF SAN LUIS OBISPO, STATE OF CALIFORNIA

MBS LAND SURVEYS
MICHAEL B. STANTON, PLS 5702
3563 SUELDO STREET, SUITE Q
SAN LUIS OBISPO, CA 93401
805-594-1960

June 13, 2017 JOB #17-133 SHEET 1 OF 1 SHEETS

M:\17-133 Santa Rosa Creek Rd - 89 ac\C3D-2013\17-133 SANTA ROSA CR RD - RECORD OF SURVEY.dwg, 18X26, Jun 13, 2017 7:13pm, MStanton